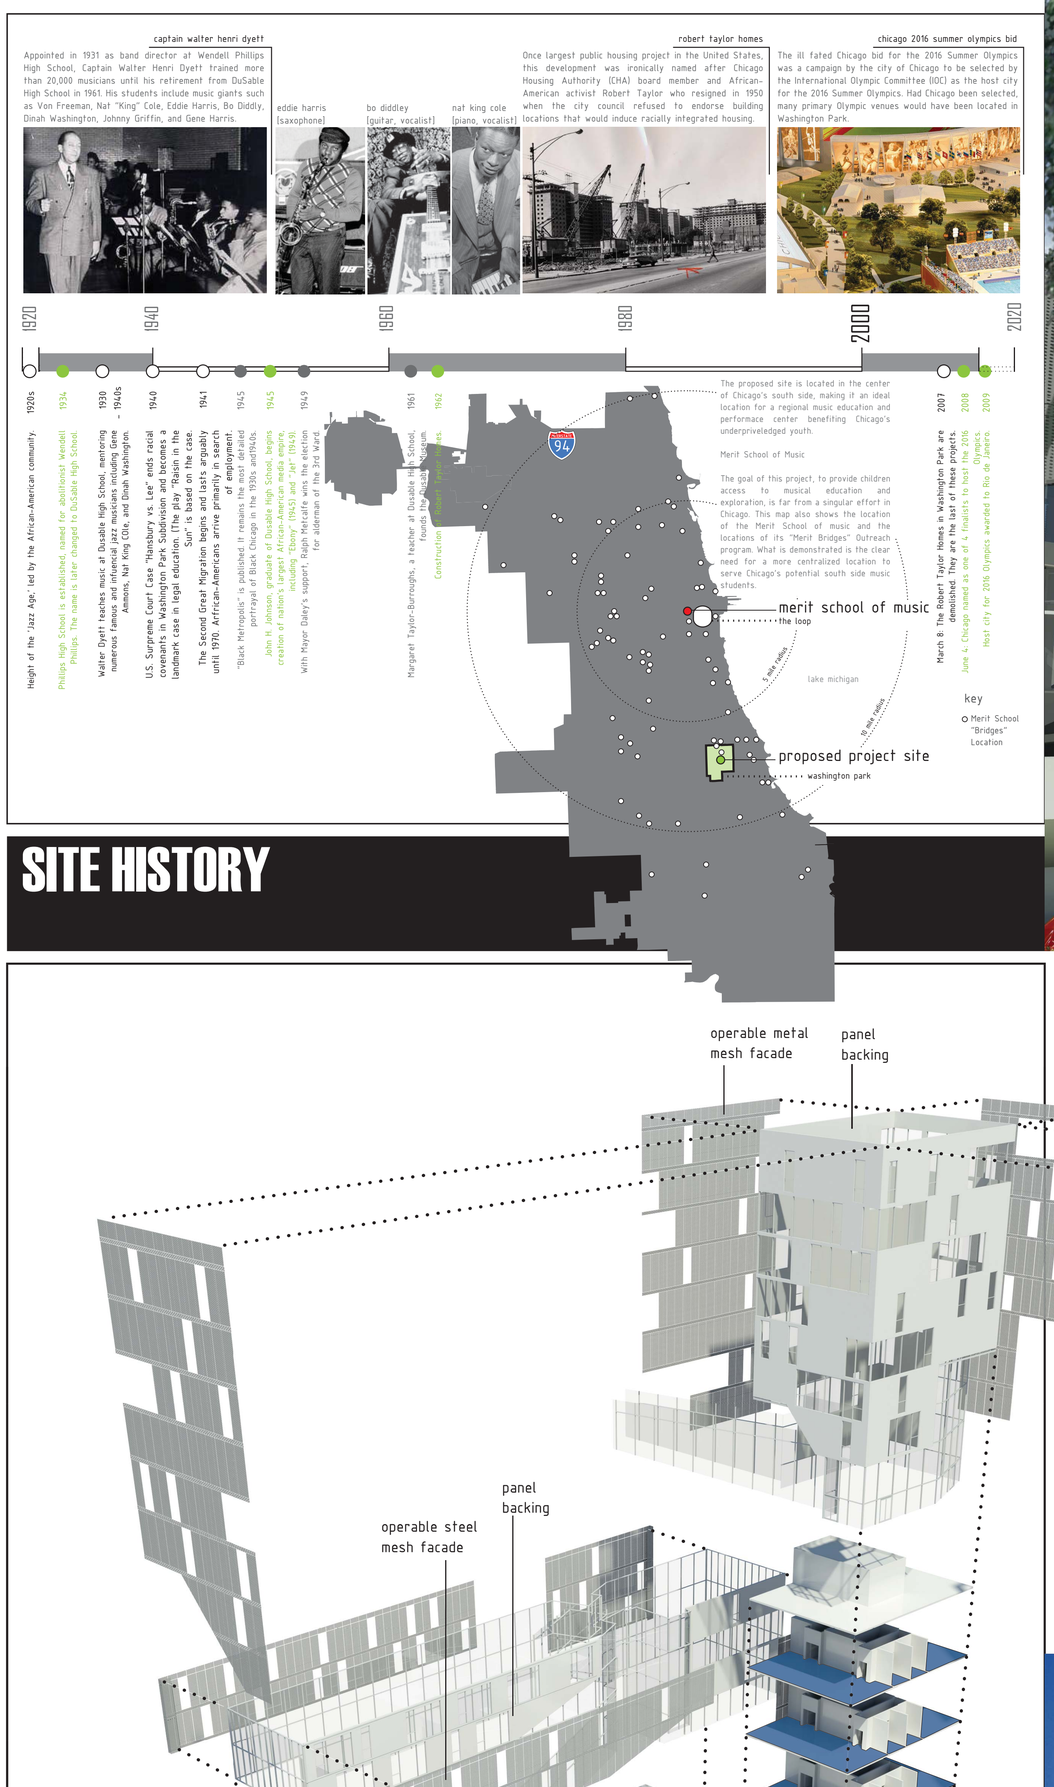

SITE HISTORY

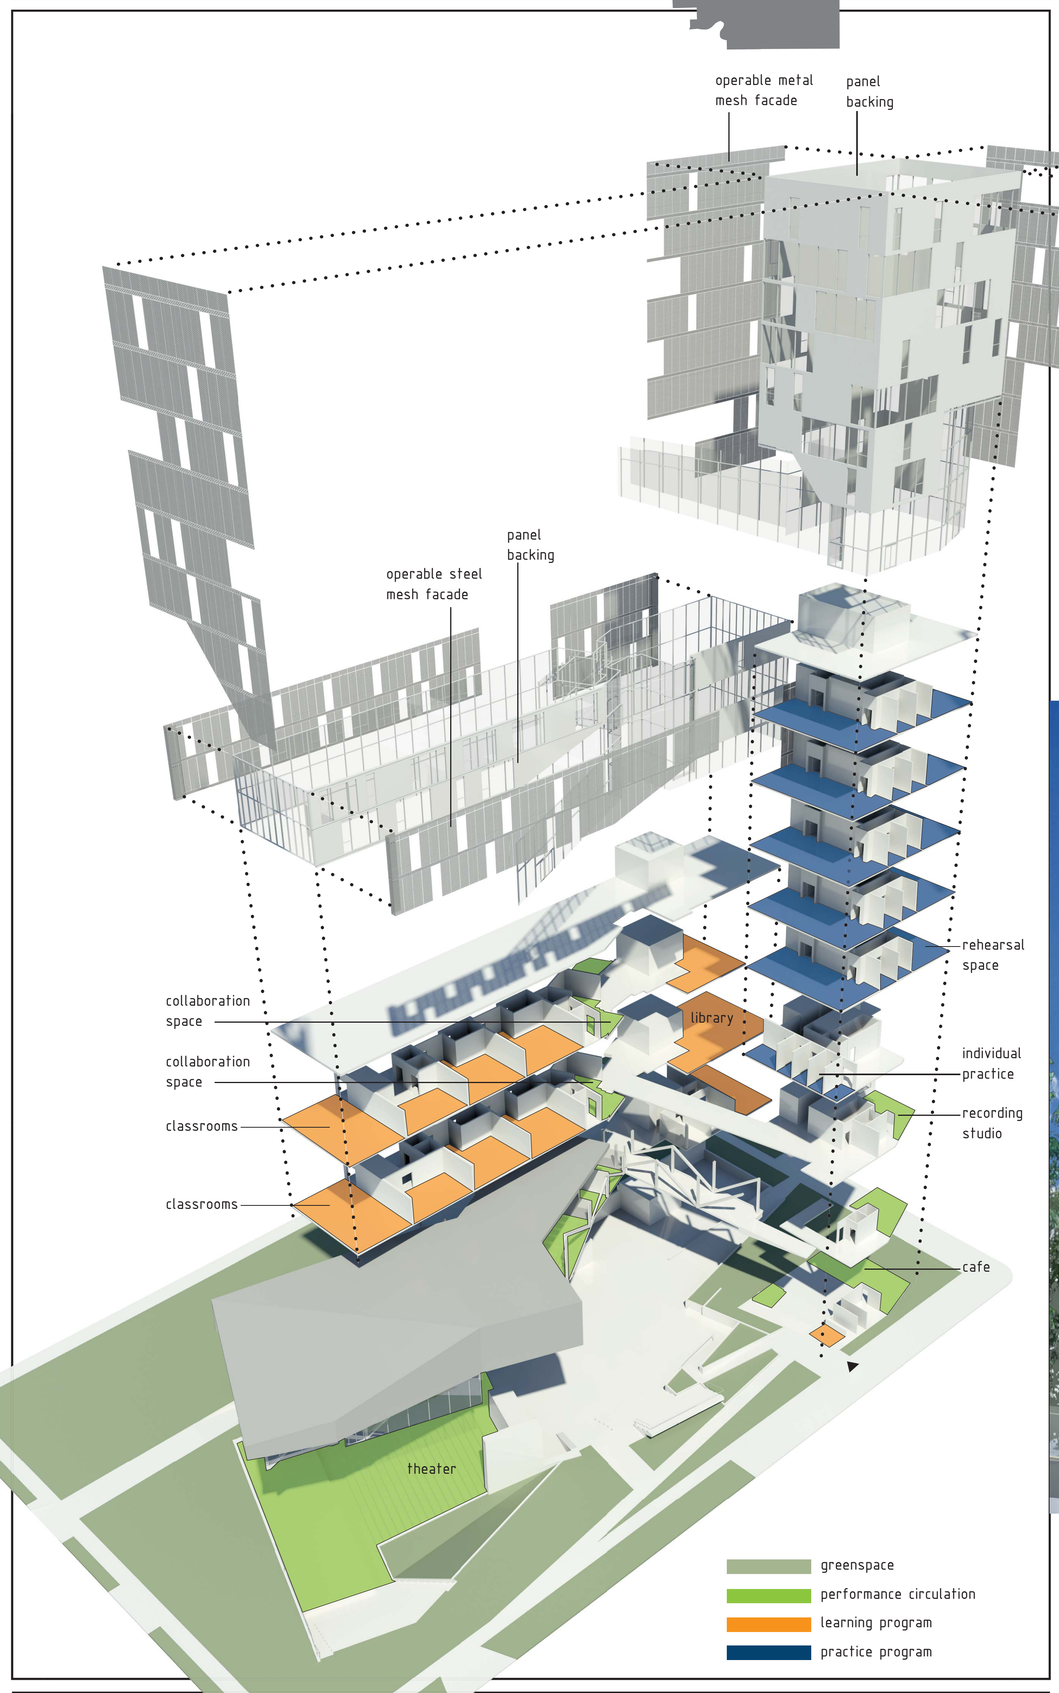

EXPLODED PERSPECTIVE

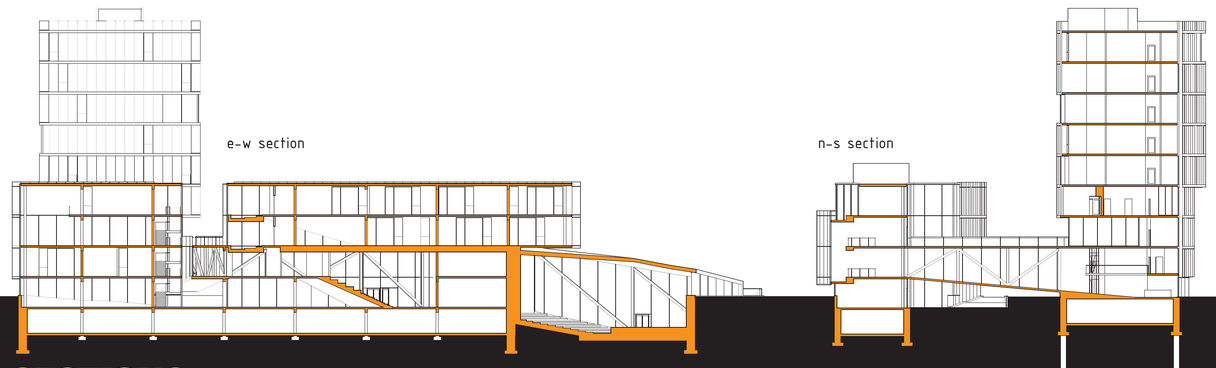

SECTIONS

SCALE: 1/32"=1'-0"

ELEVATIONS

SCALE: 1/32"=1'-0"